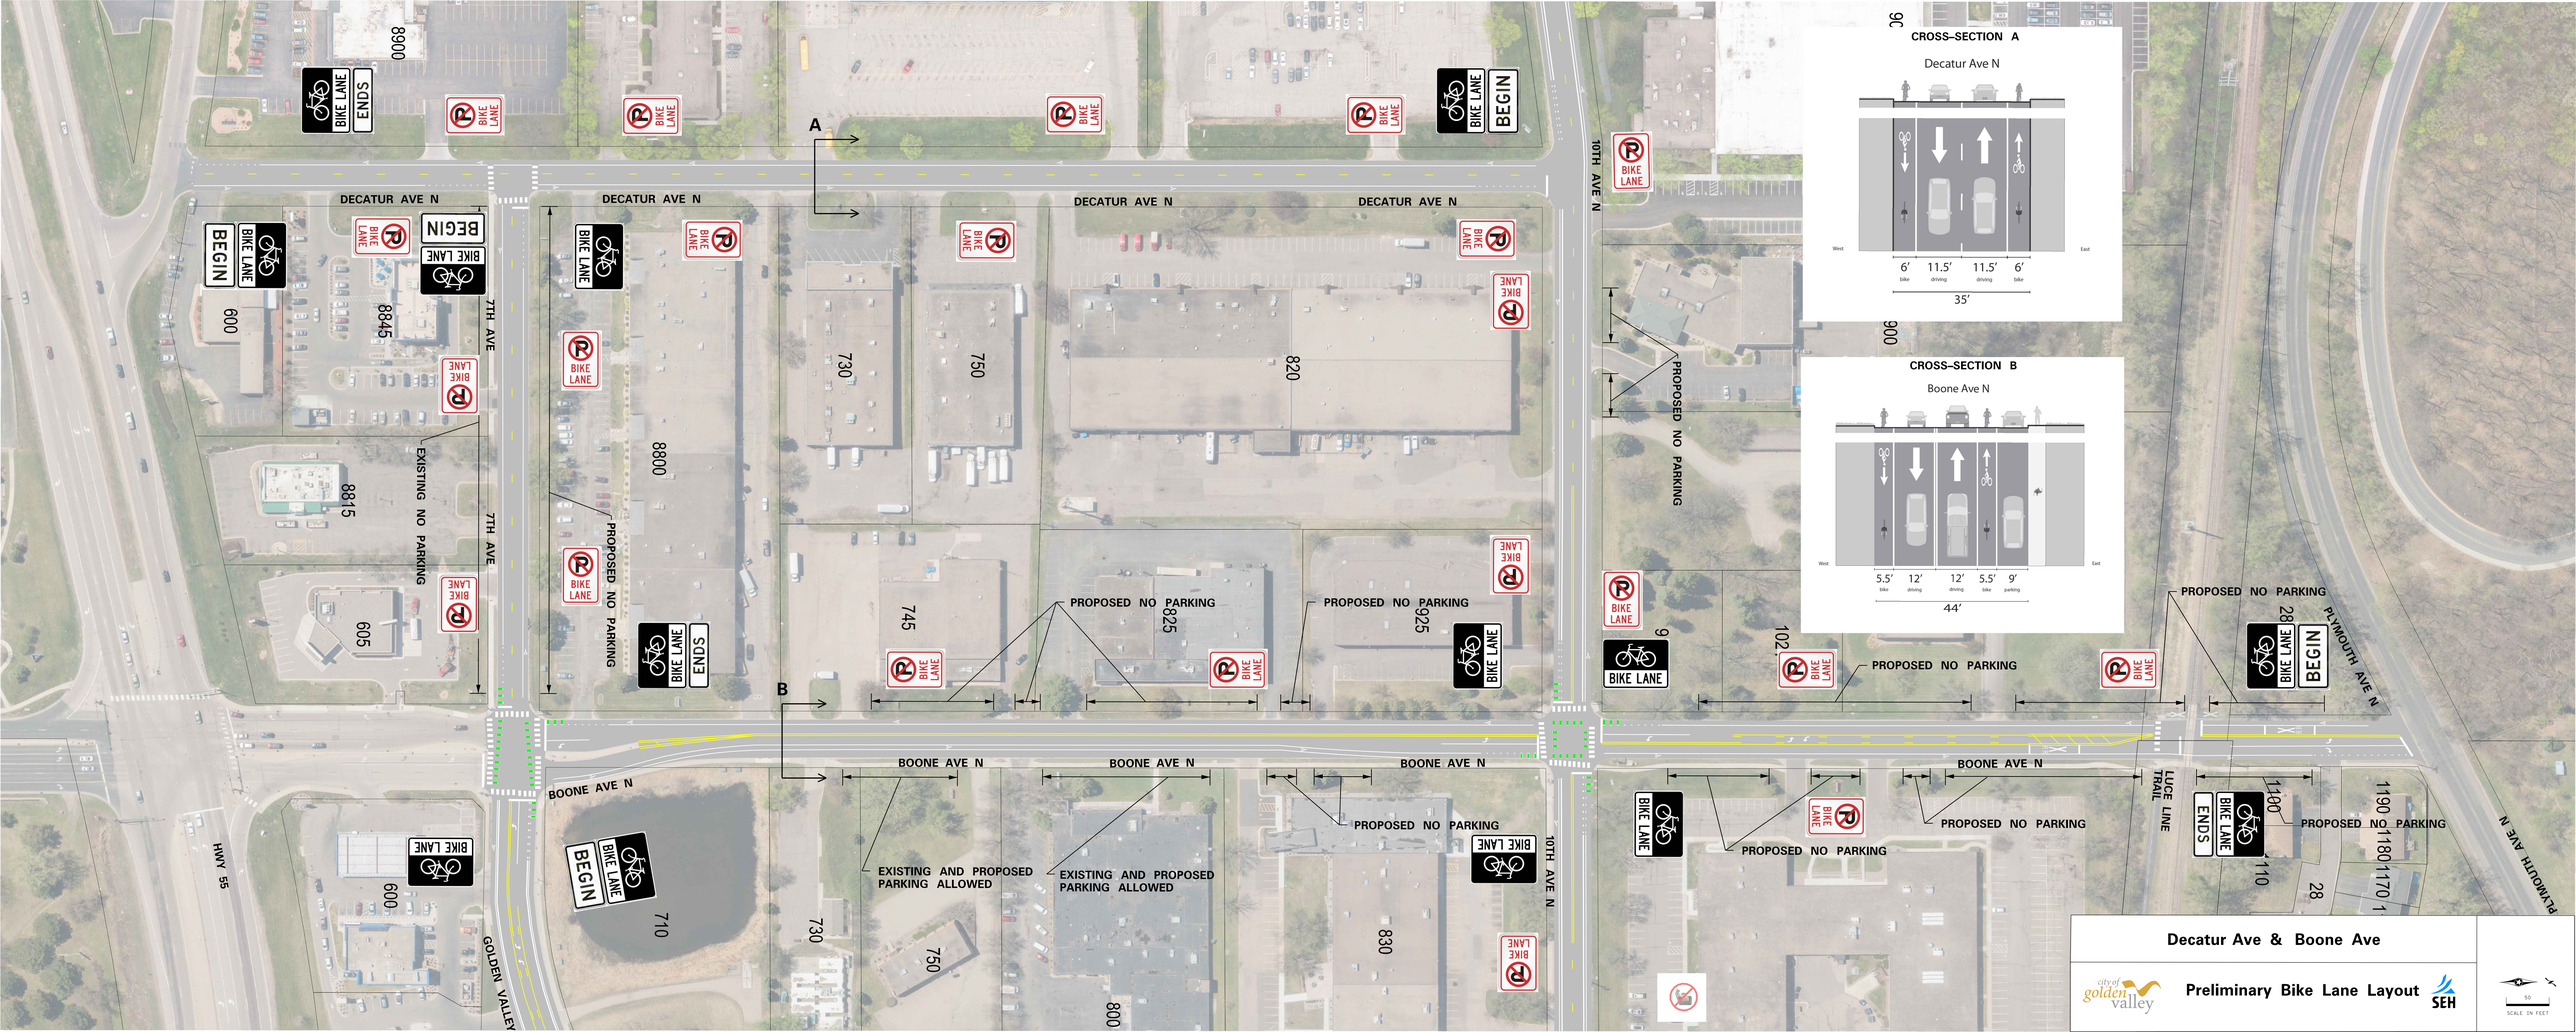
CROSS–SECTION A
Decatur Ave N
West
East
6′ bike
11.5′ driving
11.5′ driving
6′ bike
35′
CROSS–SECTION B
Boone Ave N
West
East
5.5′ bike
12′ driving
12′ driving
5.5′ bike
9′ parking
44′
DECATUR AVE N
BOONE AVE N
7TH AVE
10TH AVE N
PLYMOUTH AVE N
LUCE LINE TRAIL
HWY 55
GOLDEN VALLEY
BIKE LANE BEGIN
BIKE LANE ENDS
BIKE LANE
PROPOSED NO PARKING
EXISTING NO PARKING
EXISTING AND PROPOSED PARKING ALLOWED
A
B
600
605
710
730
745
750
800
820
825
830
880
8800
8815
8845
900
925
96
102
28
1100
1110
1170
1180
1190
Decatur Ave & Boone Ave
Preliminary Bike Lane Layout
city of golden valley
SEH
SCALE IN FEET