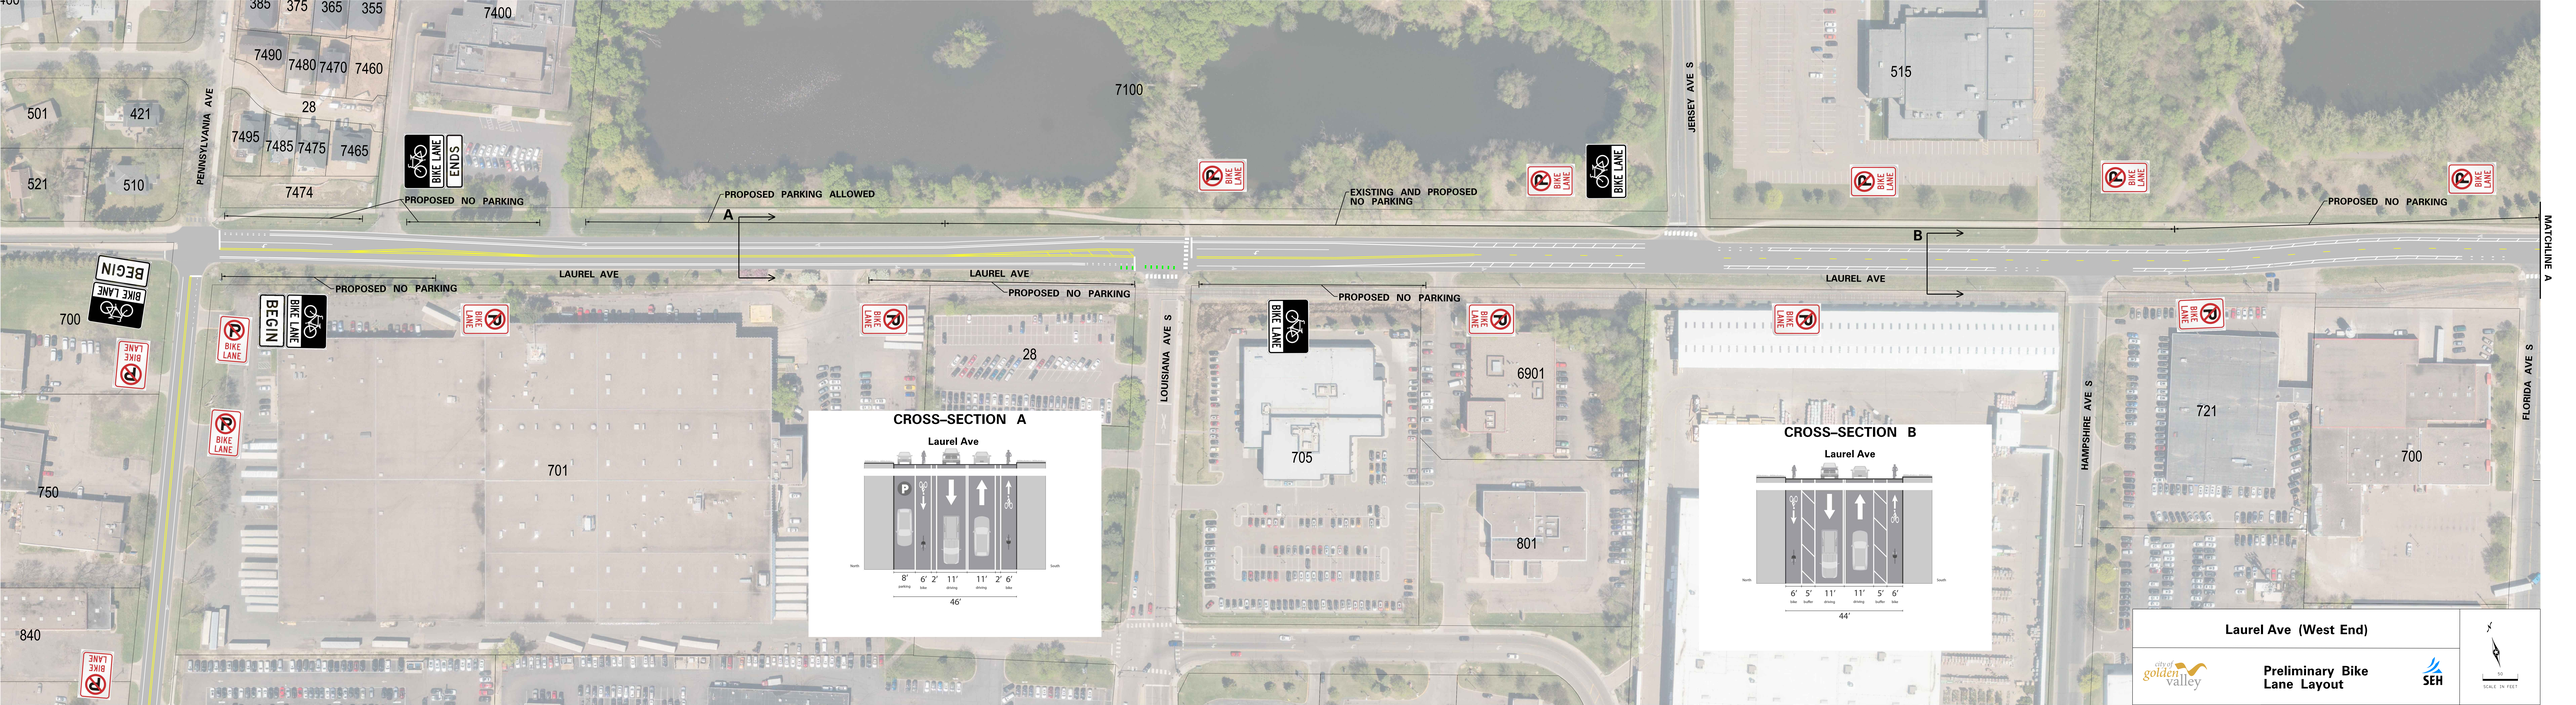

PENNSYLVANIA AVE
JERSEY AVE S
LOUISIANA AVE S
HAMPSHIRE AVE S
FLORIDA AVE S
MATCHLINE A
LAUREL AVE
PROPOSED NO PARKING
PROPOSED PARKING ALLOWED
EXISTING AND PROPOSED NO PARKING
BIKE LANE
ENDS
BEGIN
A
B
7100
7400
7490
7480
7470
7460
7495
7485
7475
7465
7474
28
501
421
521
510
515
700
701
705
6901
801
721
750
840
CROSS–SECTION A
Laurel Ave
8' 6' 2' 11' 11' 2' 6'
46'
CROSS–SECTION B
Laurel Ave
6' 5' 11' 11' 5' 6'
44'
Laurel Ave (West End)
Preliminary Bike Lane Layout
SEH