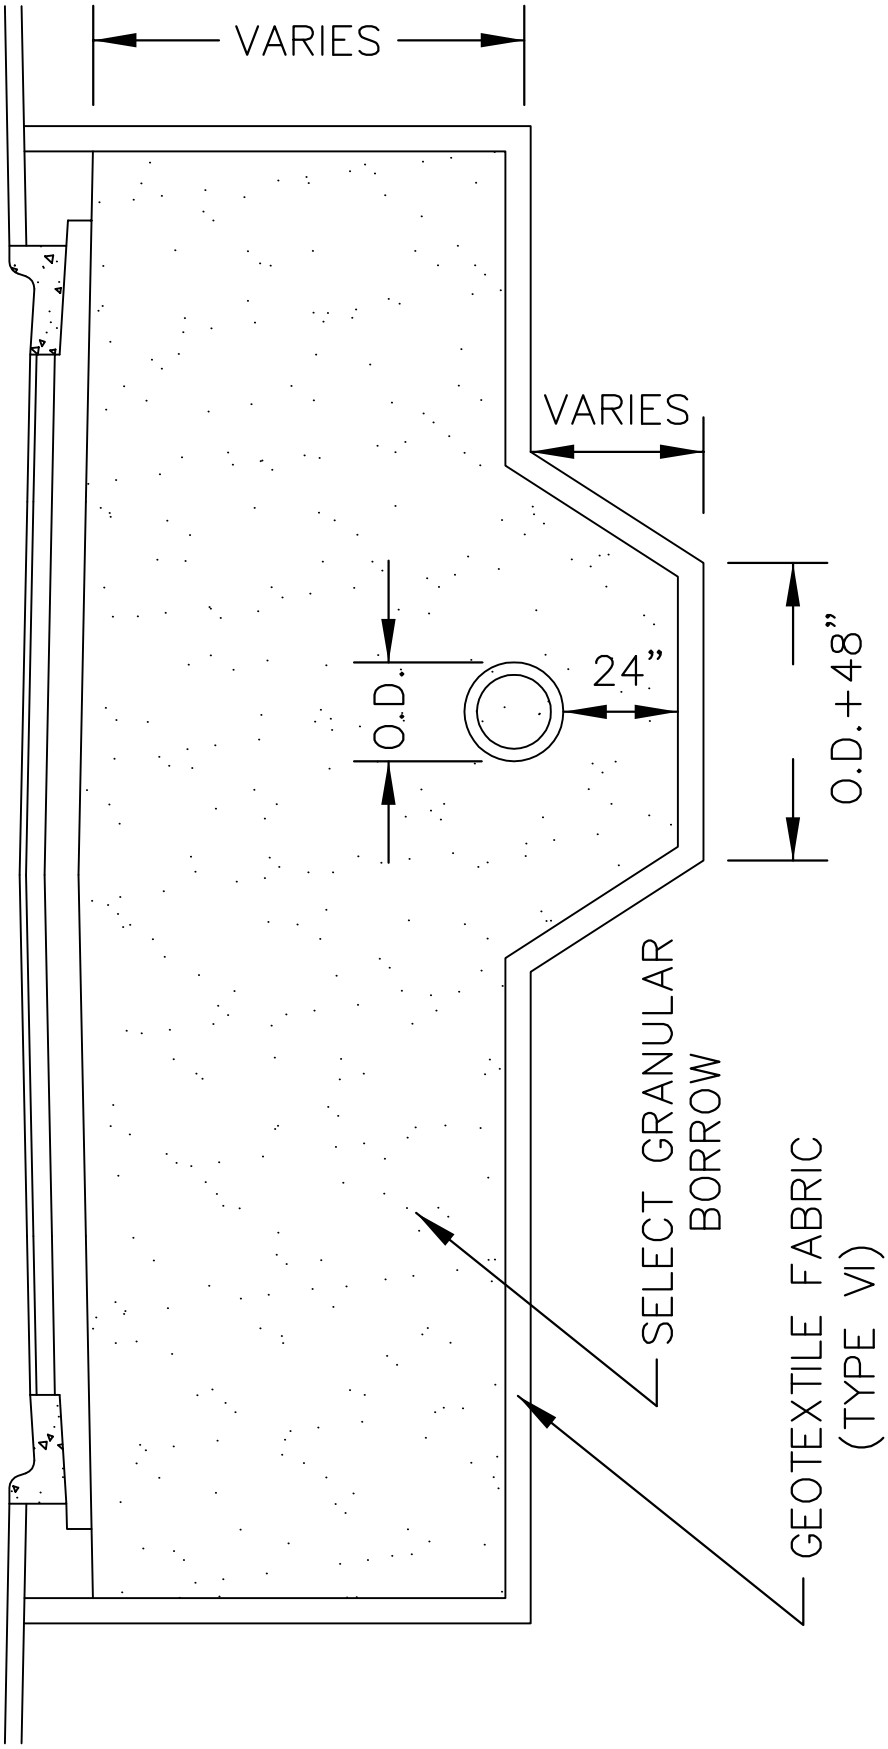

APPROVED JANUARY 1, 2018

CITY ENGINEER REG 23110

SPECIAL EXCAVATION FOR UTILITIES WITHIN SUBCUT

City of Golden Valley

GV-STRT-150