Restoration and Landscape Plan

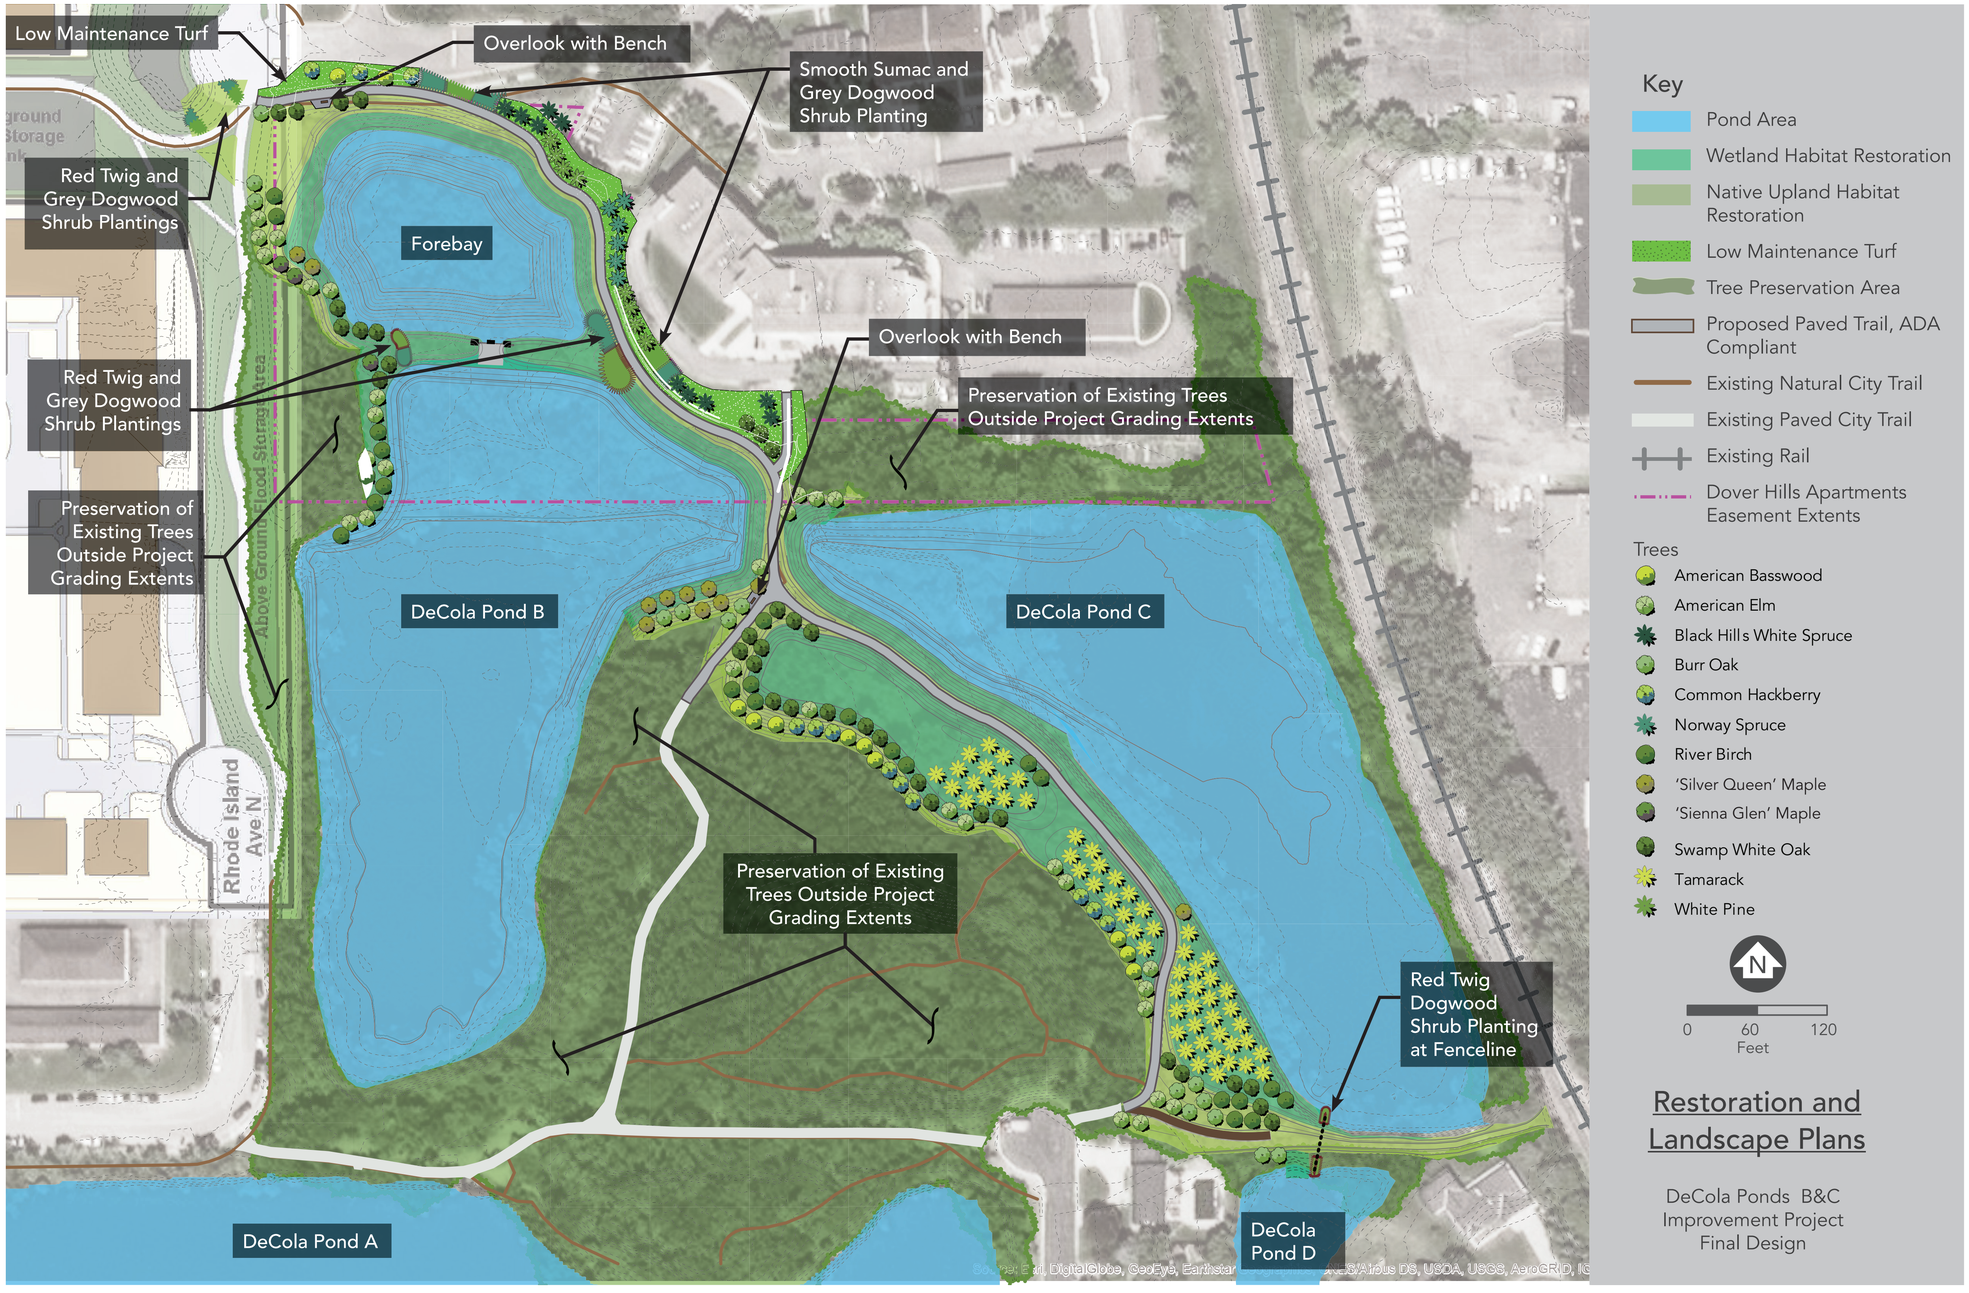

Park Amenities

Native Trees Planted
Coniferious and Deciduous Species

Native Shrubs Planted
Red Twig/Grey Dogwood and Smooth Sumac

Restored Wetland and Upland habitat (native grasses/wildflowers):
3.0 acres total

Pond Overlooks
Two ADA accessible seating areas overlooking the ponds.

Paved Trail Loop
ADA accessible trails

DeCola Ponds B&C Improvement Project Final Design

city of golden valley
Bassett Creek Watershed Management Commission
DEPARTMENT OF NATURAL RESOURCES
Hennepin