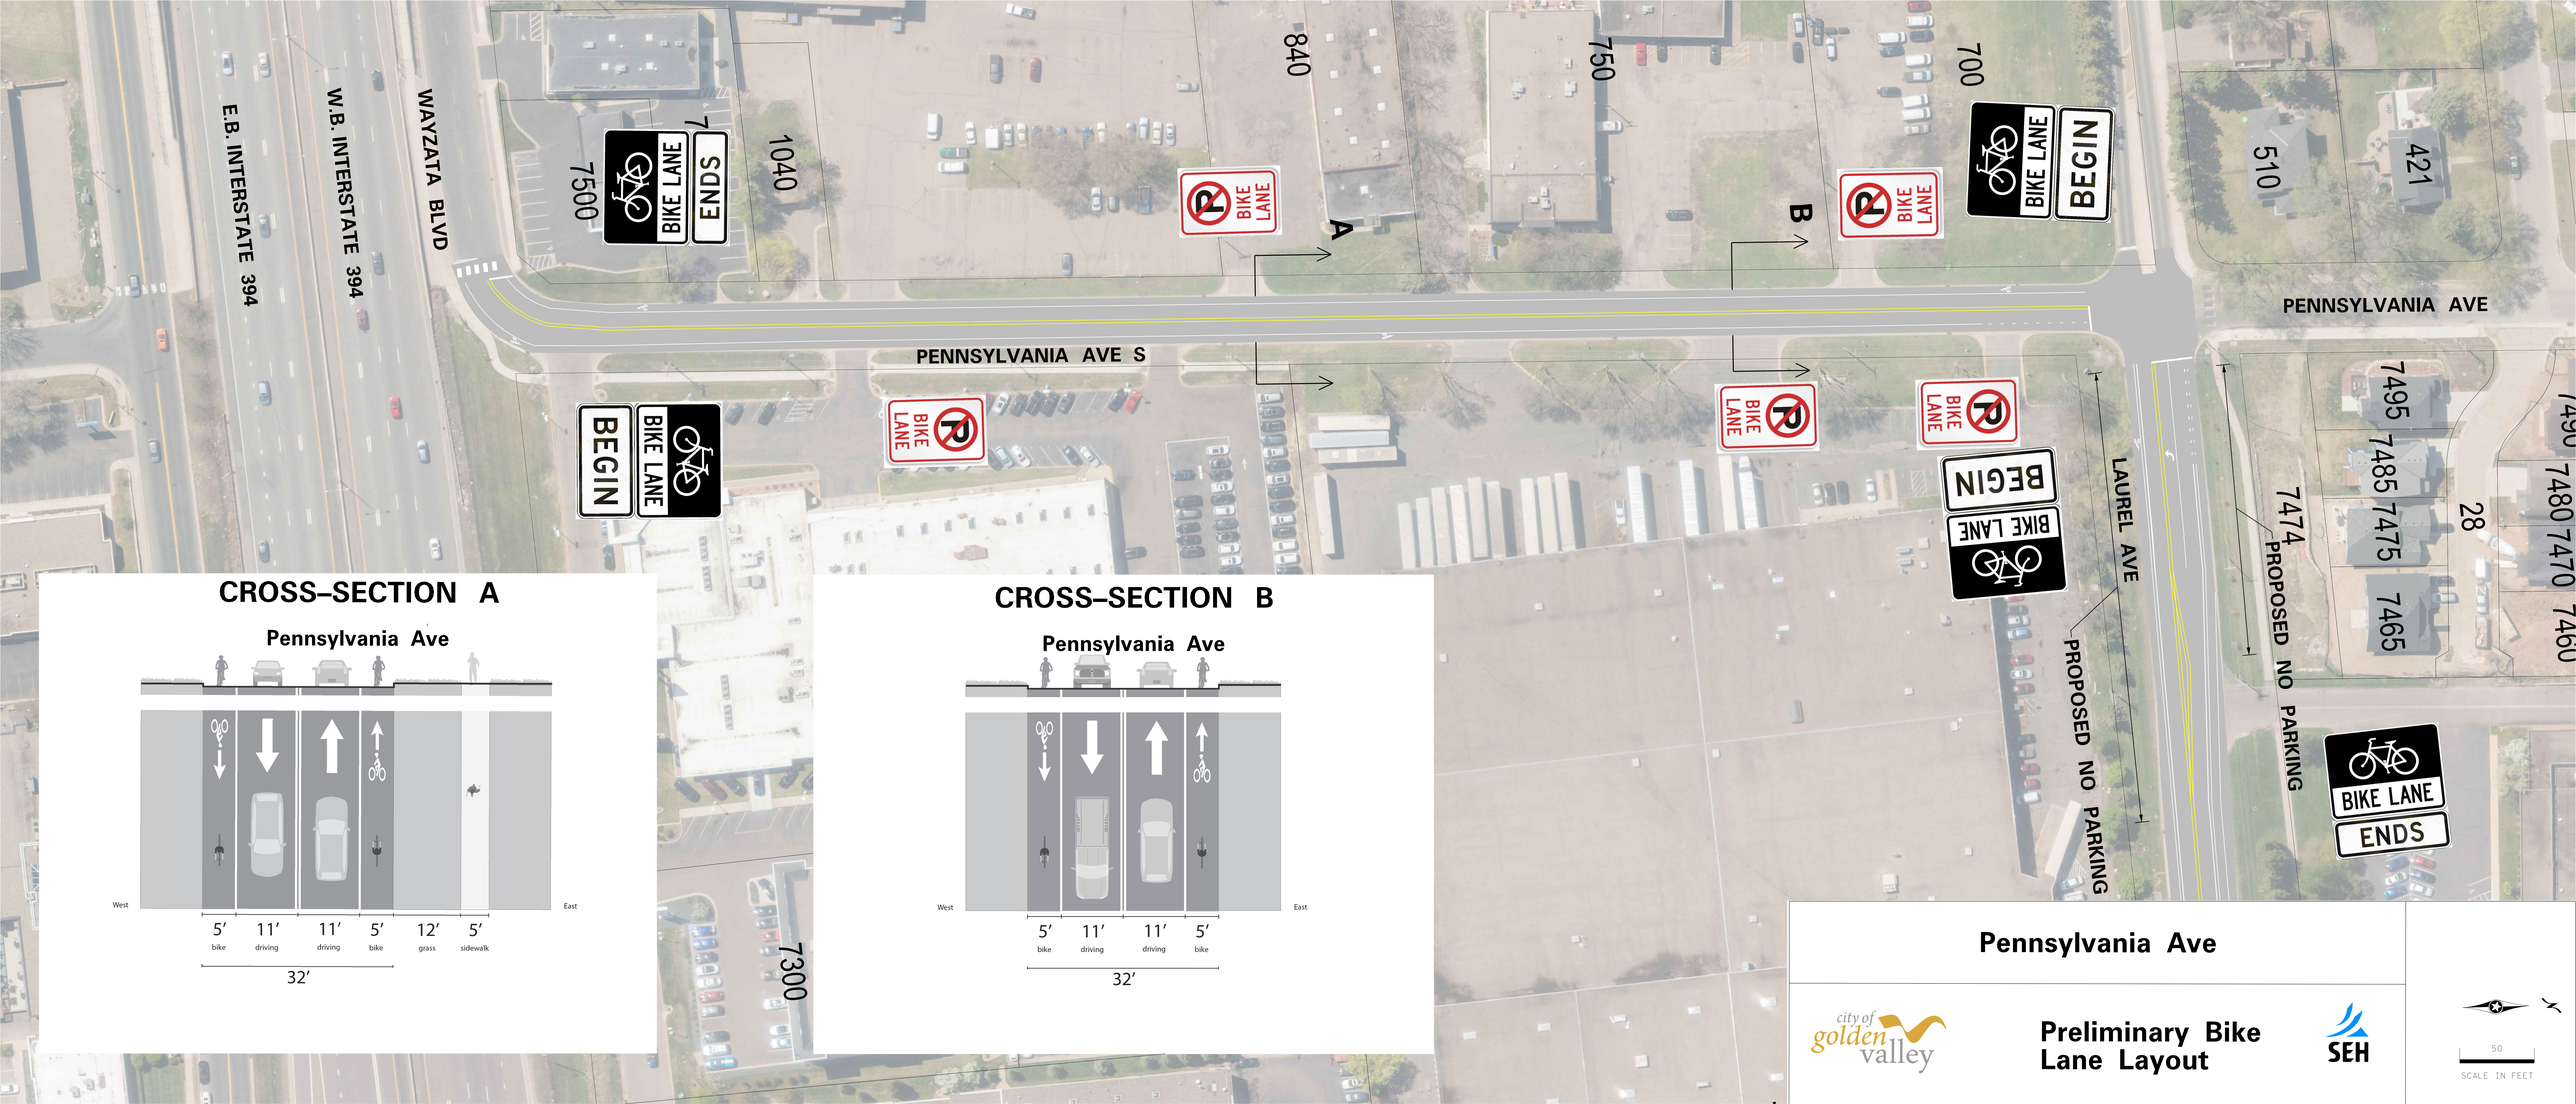
E.B. INTERSTATE 394
W.B. INTERSTATE 394
WAYZATA BLVD
PENNSYLVANIA AVE S
PENNSYLVANIA AVE
LAUREL AVE
PROPOSED NO PARKING
PROPOSED NO PARKING
7500
1040
840
750
700
510
421
28
7474
7495
7485
7475
7465
7490
7480
7470
7460
7300
BIKE LANE ENDS
BIKE LANE BEGIN
BIKE LANE BEGIN
BIKE LANE BEGIN
BIKE LANE ENDS
BIKE LANE
BIKE LANE
BIKE LANE
BIKE LANE
A
B
CROSS-SECTION A
Pennsylvania Ave
West
East
5′ bike
11′ driving
11′ driving
5′ bike
12′ grass
5′ sidewalk
32′
CROSS-SECTION B
Pennsylvania Ave
West
East
5′ bike
11′ driving
11′ driving
5′ bike
32′
Pennsylvania Ave
city of golden valley
Preliminary Bike Lane Layout
SEH
50
SCALE IN FEET